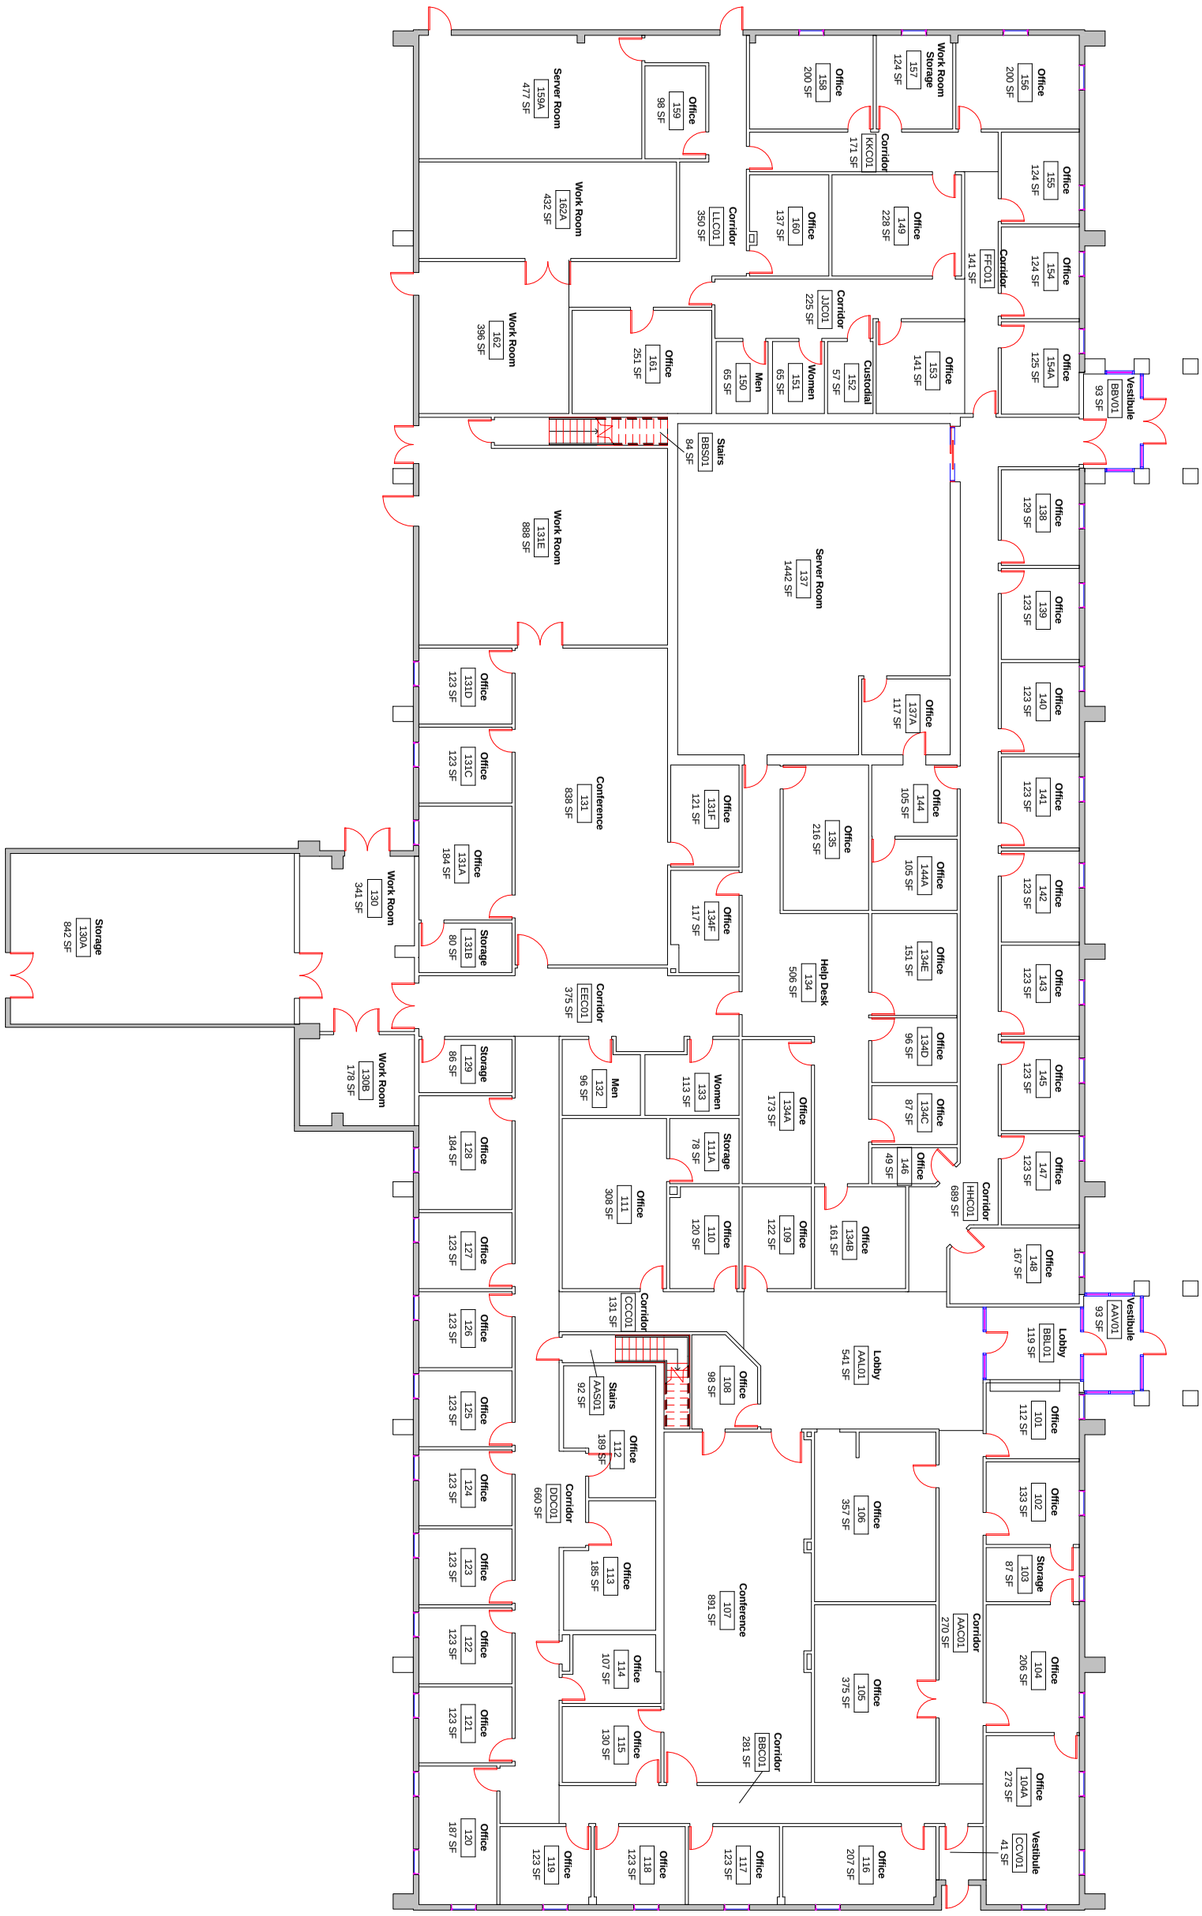

A1

ARKANSAS STATE UNIVERSITY

Information & Technology Services

Level 1 Floor Plan

DWN	DATE
STK	3-26-2014
REV.	DATE

SCALE: 1" = 20'-0"