C:_NEELY BACK_UP_ASU_100643_DWG PAGE 1 - 12/22/05 4:51:15 PM

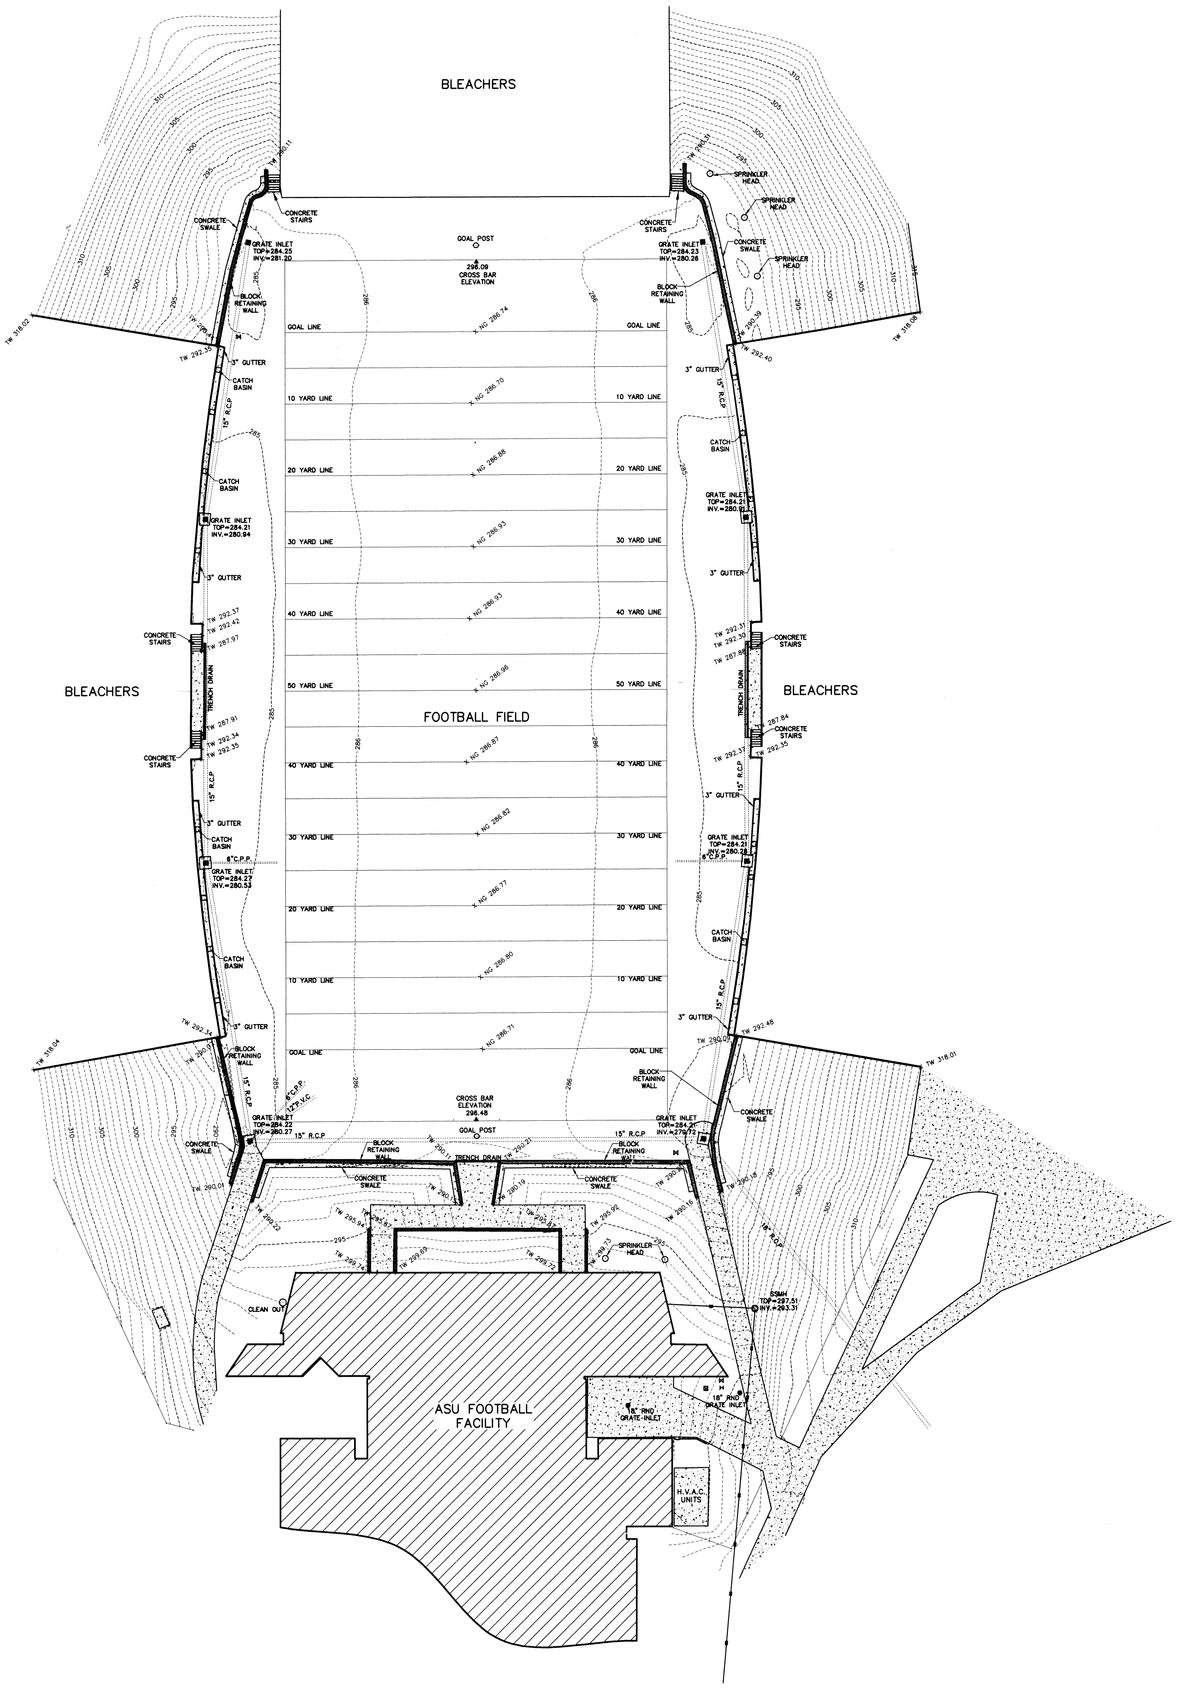

LEDGEND

⊠	WATER METER
H	WATERVALVE
M	SPRINKLER VALVE
○	SPRINKLER HEAD
TW	TOP OF WALL ELEVATION
NG	NATURAL GROUND

GENERAL NOTES:

THE UNDERGROUND UTILITIES SHOWN HAVE BEEN LOCATED BY FIELD MEASUREMENTS AND EXISTING UTILITY MAPS. HAYWOOD, KENWARD, BARE, AND ASSOCIATES, INC. MAKE NO WARRANTY TO THE EXACT LOCATION OF THE UTILITIES SHOWN OR NOT SHOWN ON THIS DRAWING. IT SHALL BE THE RESPONSIBILITY OF THE CONTRACTOR TO VERIFY ANY AND ALL UTILITIES PRIOR TO CONSTRUCTION. CALL ARKANSAS-ONE-CALL AT 1-800-482-8998 BEFORE YOU DIG!

COPYRIGHT 2005, ALL RIGHTS RESERVED

CLIENT:

CLIENT: A.S.U.

STATE OF ARKANSAS REGISTERED NO. 1645 SURVEYOR SIGNATURE KERRY C. REGIS

TOPOGRAPHIC SURVEY

ARKANSAS STATE UNIVERSITY
FOOTBALL FIELD

HAYWOOD, KENWARD, BARE & ASSOCIATES, INC.
CIVIL ENGINEERING – SURVEYING – PLANNING
3301 E. HIGHLAND DRIVE
JONESBORO, ARKANSAS 72401
TEL 870-932-2019 FAX 870-932-1076

REVISIONS		
DATE	BY	DESCRIPTION

DRAWN BY: JJN	SHEET 1 OF 1
DATE: 12/22/05	SCALE 1"=30'
JOB NO. 100643	DRAWING NO. 60-17