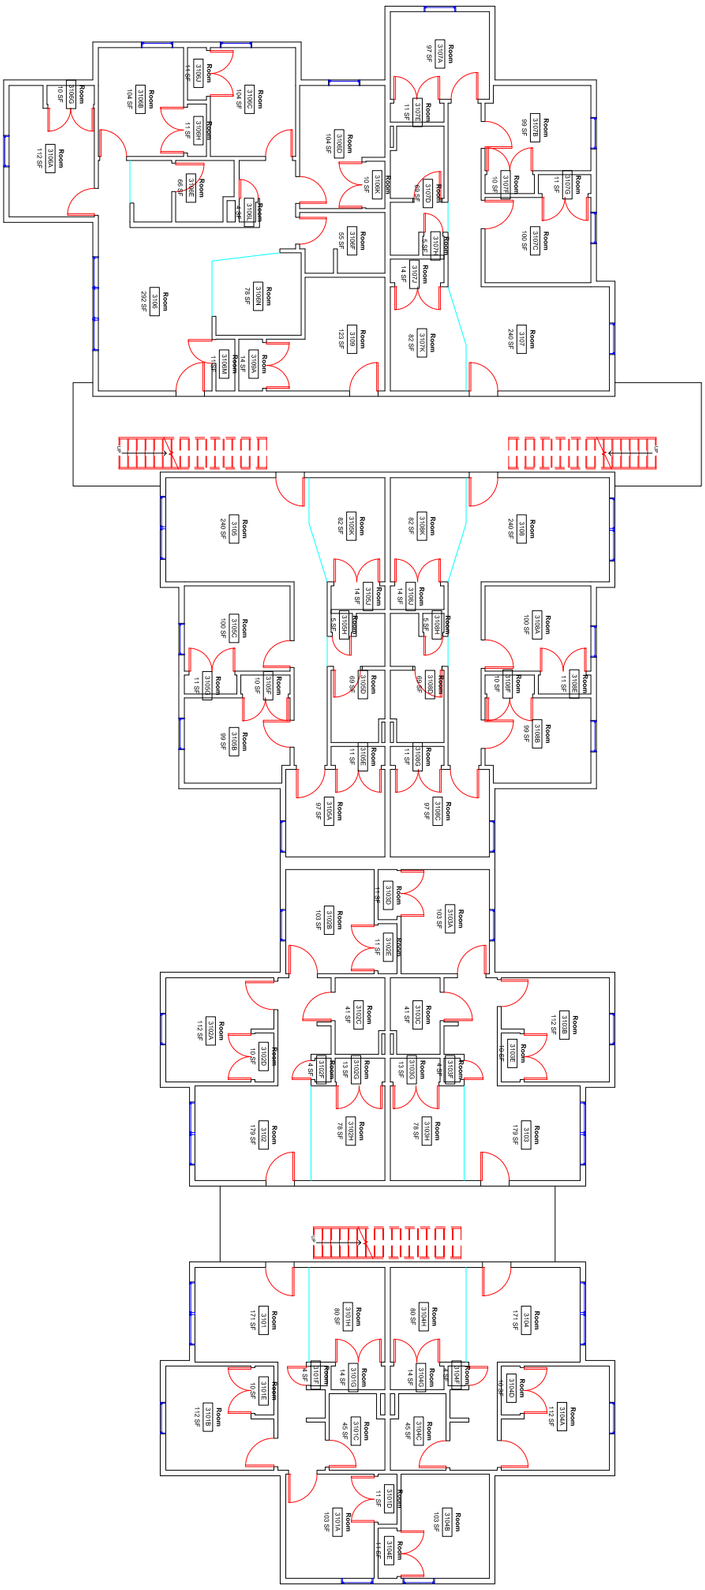

1 OF 3	ASU ARKANSAS STATE UNIVERSITY	**Red Wolf Den Apartments Building 3**	DWN.	DATE
				9-12-2012
DRAWING NO:		**Level 1 Floor Plan**	REV.	DATE
				SCALE: 1/16" = 1'

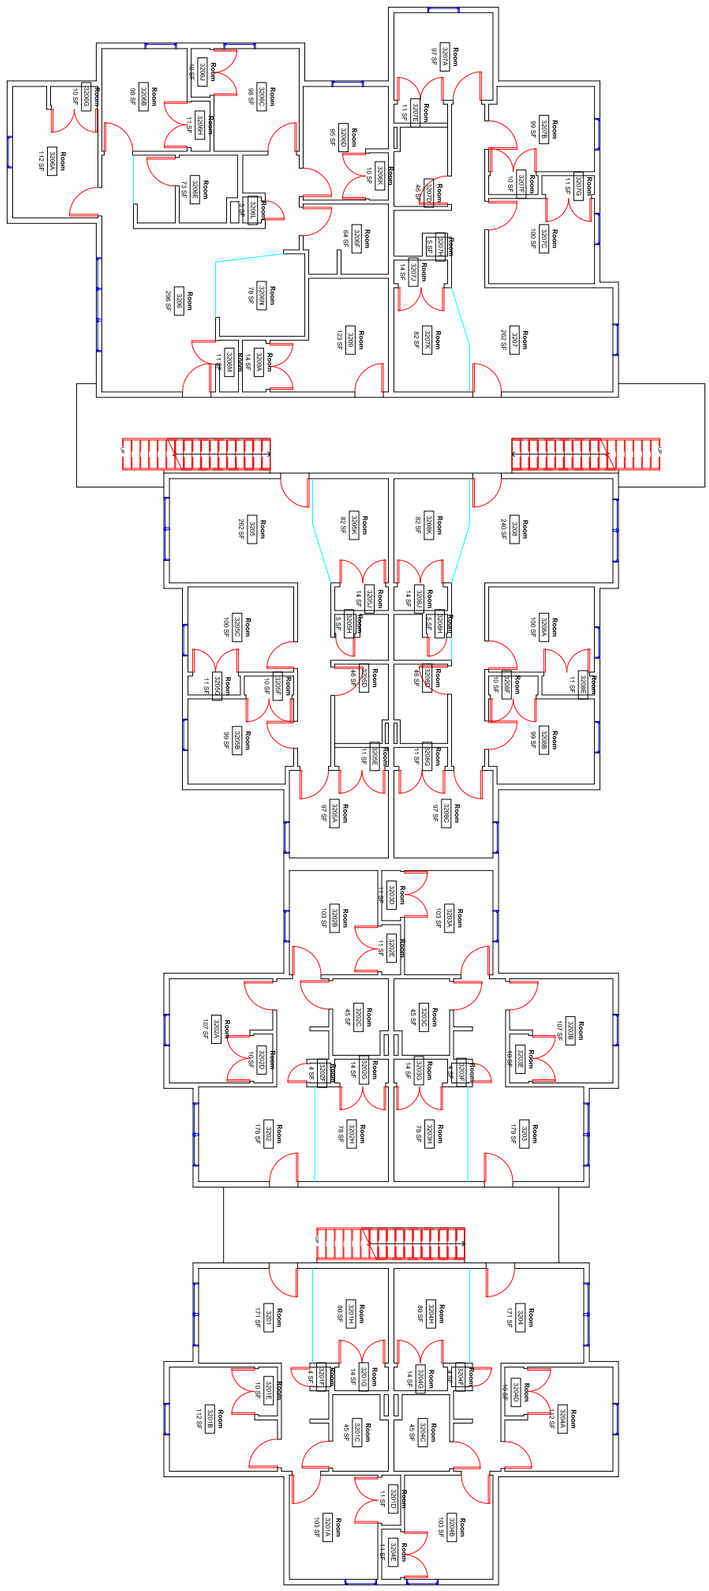

2 OF **3**	ARKANSAS STATE UNIVERSITY	**Red Wolf Den Apartments Building 3**	**DWN.**	**DATE**	
				9-12-2012	
DRAWING NO:		**Level 2 Floor Plan**	**REV.**	**DATE**	
					SCALE: 1/16" = 1'

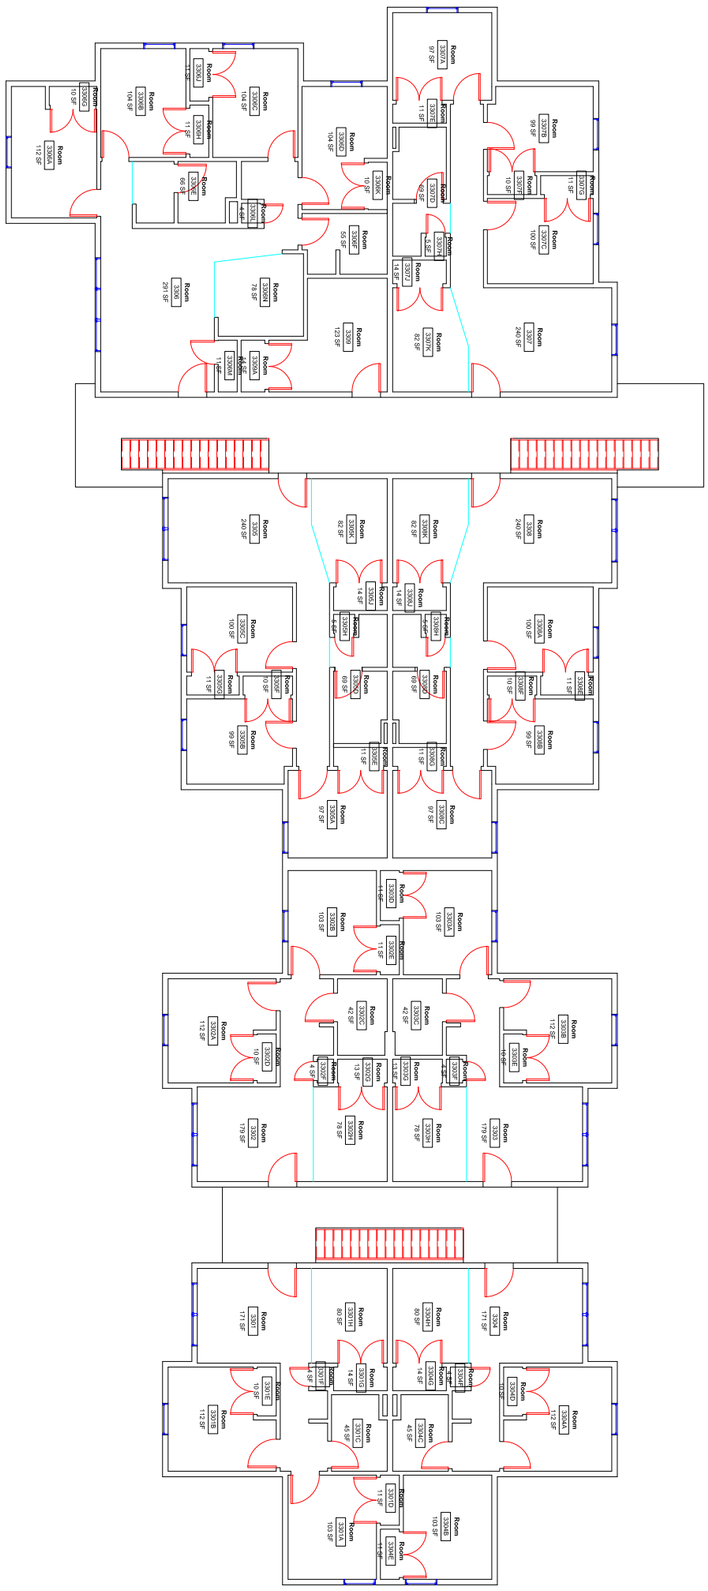

3 OF 3	ASU ARKANSAS STATE UNIVERSITY	**Red Wolf Den Apartments Building 3**	DWN.	DATE	
				9-12-2012	
DRAWING NO:		**Level 3 Floor Plan**	REV.	DATE	
					SCALE: 1/16" = 1'